© All Copyrights Reserved by
Winston Newman Chartered Architect

Notes

The Contractor must report any dimensional or other discrepancy to the Architect and await advice.

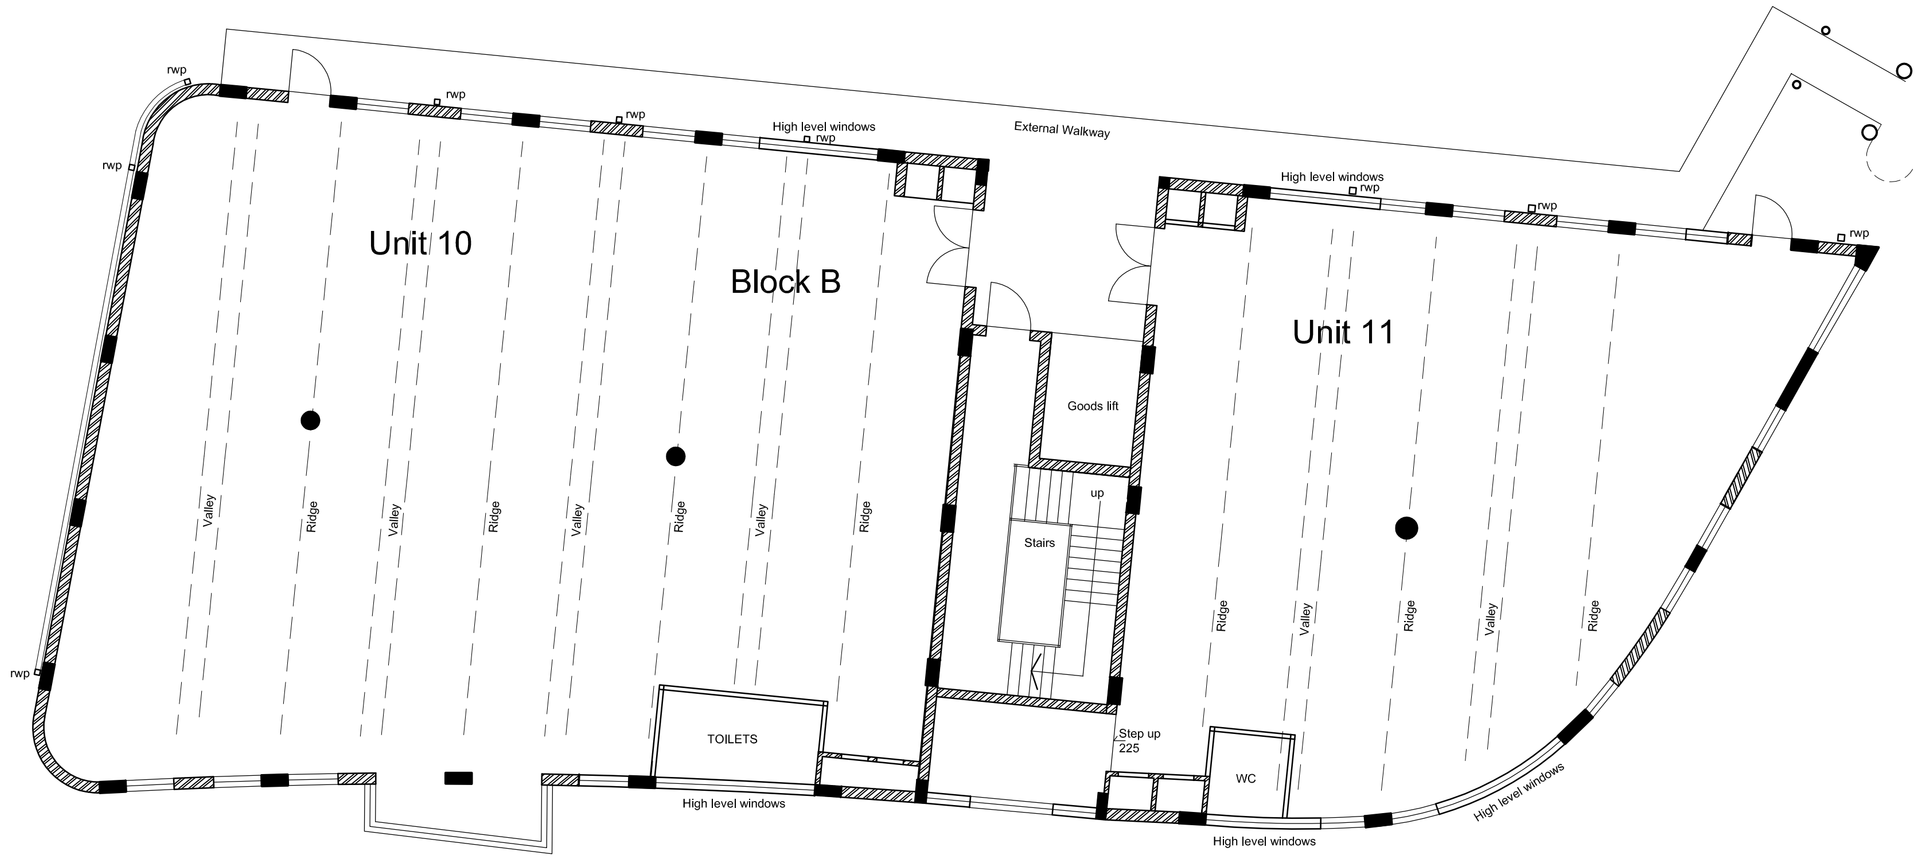

Block B Second Floor

Schedule of Accommodation
Net Lettable area (incl. Toilets, excl. ducts)

Unit 10	291 sq m	3137 sq ft
Unit 11	180 sq m	1938 sq ft
Total	**471 sq m**	**5,075 sq ft**

Scale: 0 1 2 3M / 0 5 10ft

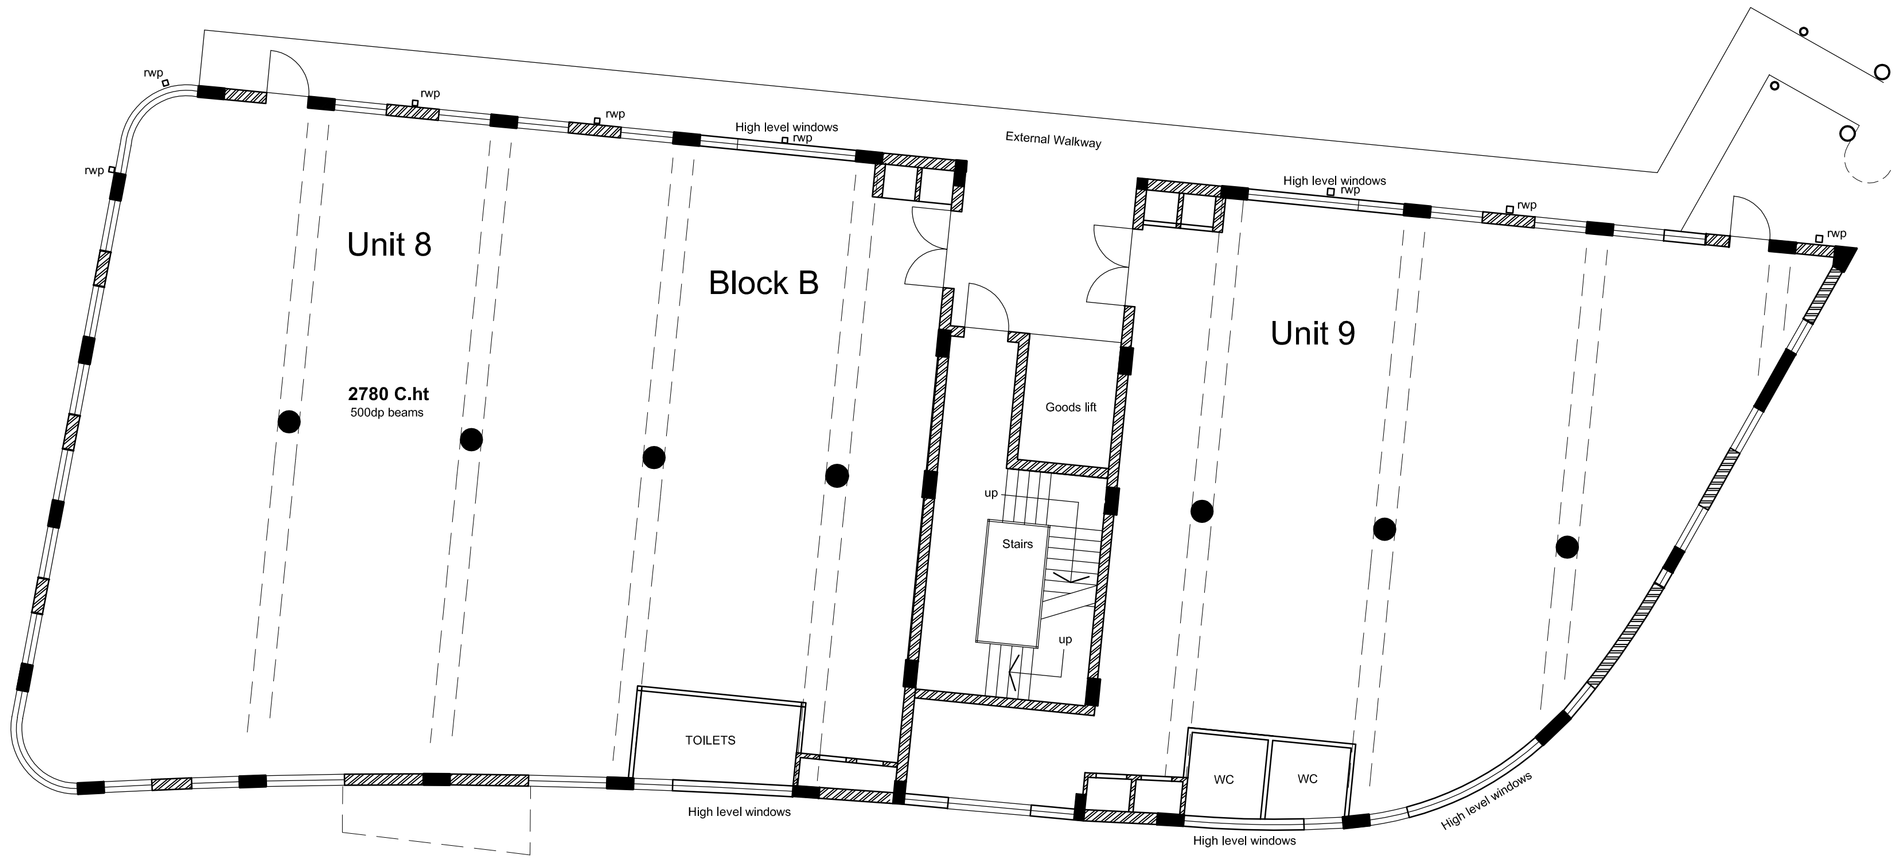

Block B First Floor

Schedule of Accommodation
Net Lettable area (incl. Toilets, excl. ducts)

Unit 8	286 sq m	3080 sq ft
Unit 9	180 sq m	1939 sq ft
Total	**466 sq m**	**5,019 sq ft**

N

Revisions

Bayford Business Centre
Bayford Street, London E8
for
City Properties Management Ltd

Subdivision of Units

First & Second Floor Plans
Block B

winston newman
Chartered Architect
Suite 4, 118 East Barnet Rd
New Barnet, Herts EN4 8RE
020 8447 0727

Scale 1:100 AUGUST 2007

Drawing no 447-13