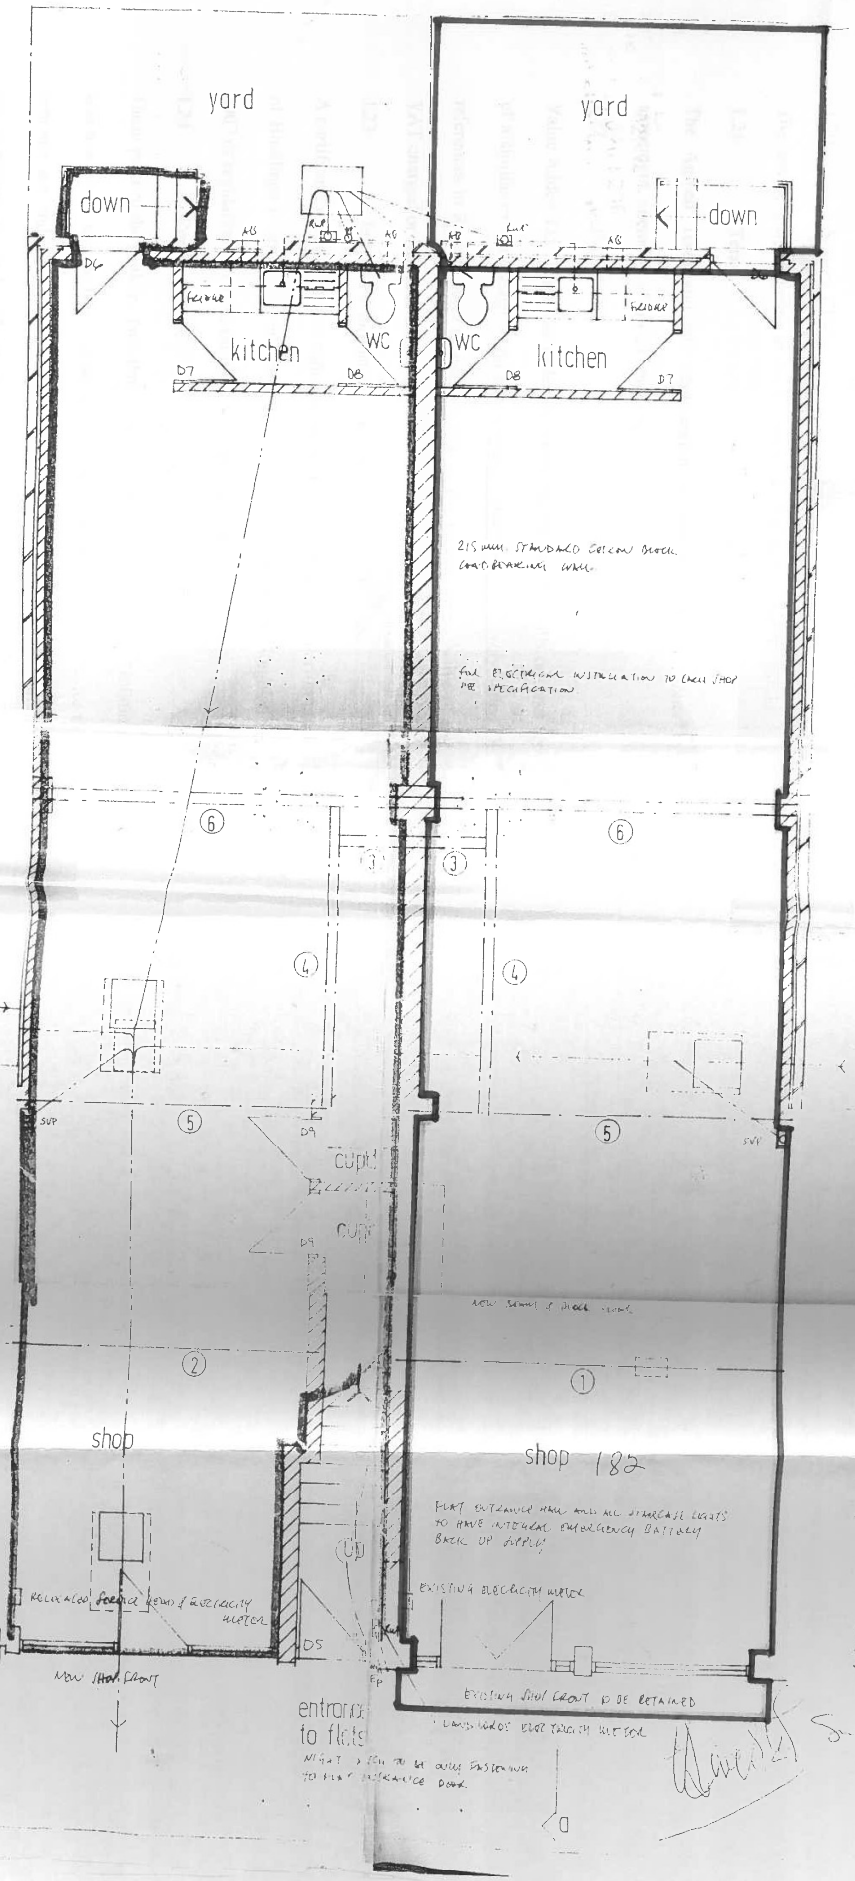
yard
yard
down
down
kitchen
WC
WC
kitchen
D7
D8
D8
D7
215 mm STANDARD CELCON BLOCK LOADBEARING WALL
FULL ELECTRICAL INSTALLATION TO LOCAL SHOP PER SPECIFICATION
6
3
4
5
D9
SVP
cupb
cupb
shop
shop 182
FIRST OUTWARD OPENING DOOR WITH SELF CLOSERS (MASTER DOOR) LOCKED FROM INSIDE ONLY